Remove Equipment
Remove and Cap
Restore to Operational
Maintain Operational

To update status, right click on the applicable diffuser box, click properties and select the appropriate fill and outline color.

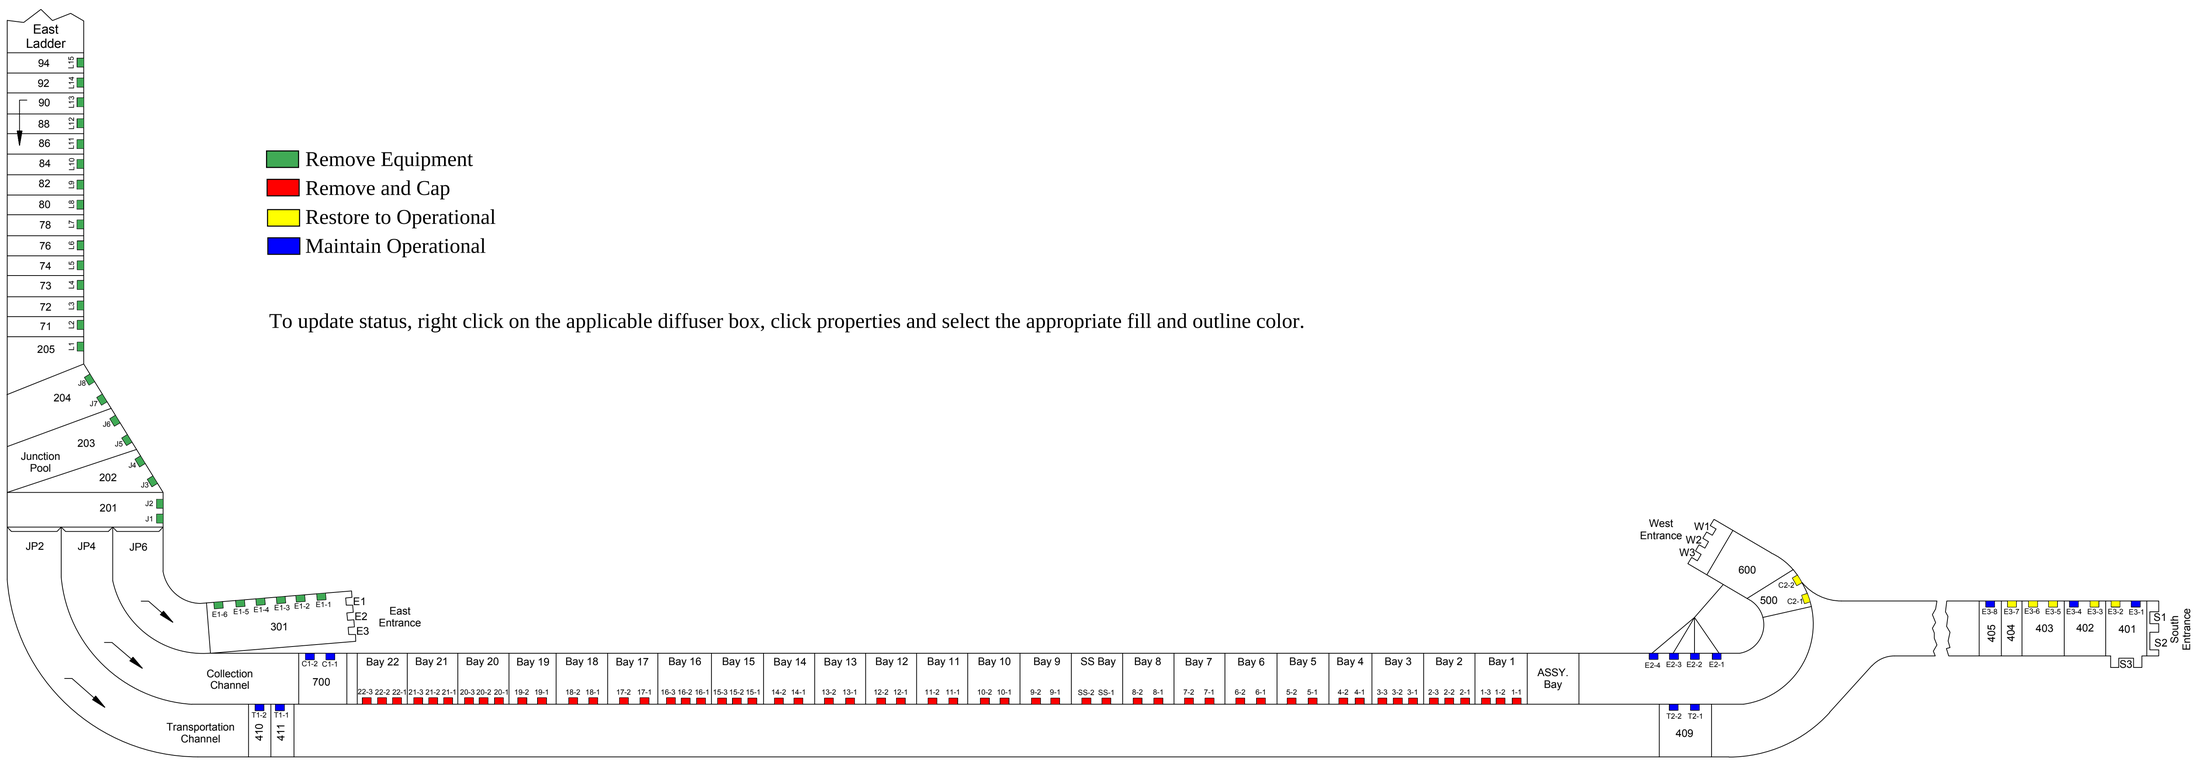

Additional Diffusers Not Shown:
Fish Elevator Diffusers: E4-1,-2,-3,-4 Maintain Operational
North Fishway Diffusers: 1-A,-B,-C,-D,-E,-F,-G,-H,N-1,-2,-3,-4,-5,-6,-7,-8,-9 Remove Equipment

US Army Corps of Engineers®

MARK	DESCRIPTION	DATE	APPR.
01			

DESIGNED BY:
DRAWN BY: Garrett Hall
CHECKED BY:
SUBMITTED BY:
DATE: 3/3/17
SOLICITATION NO.:
CONTRACT NO.:
PLOT SCALE:
PLOT DATE:
DRAWING NUMBER:
SIZE: D
FILE NAME: DiffuserValveLocations

USACE
Portland
The Dalles Dam

Location and Condition of Fishway Diffusers

The Dalles Dam

SHEET IDENTIFICATION
DIF1
SHEET OF